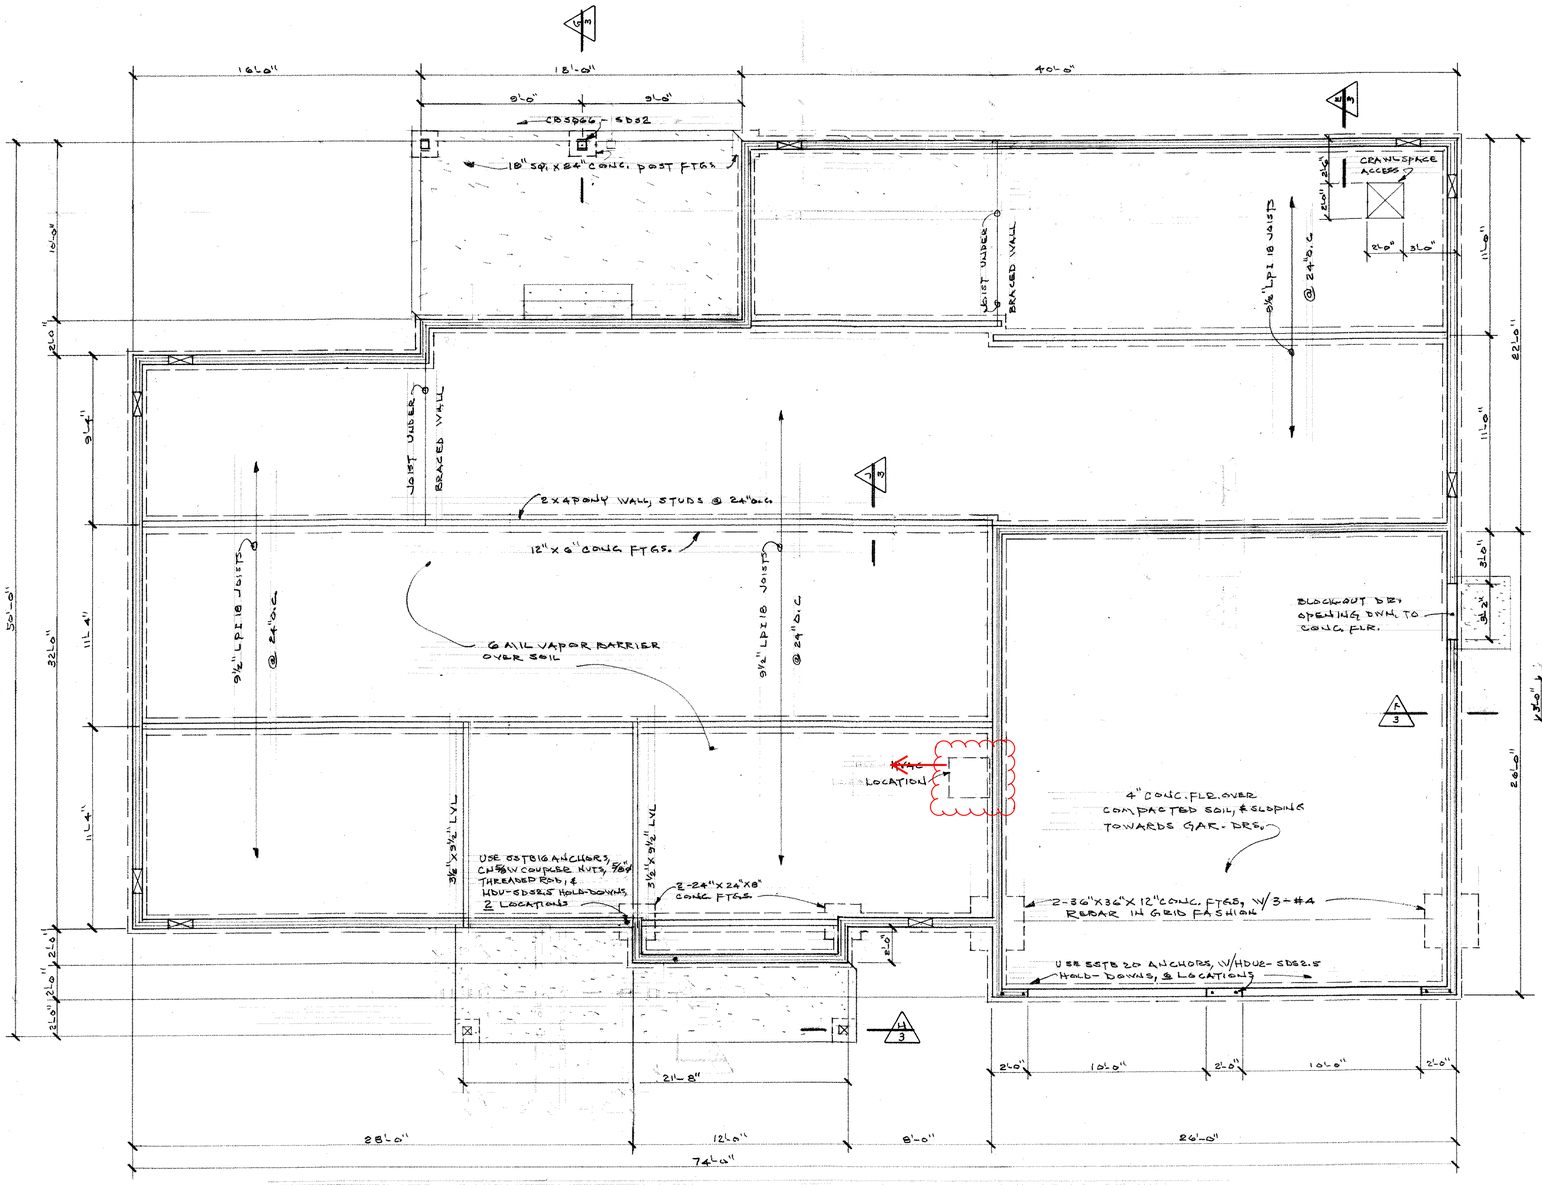

FTG.-FDN.-FLOOR FRAMING PLAN - ¼"=1'-0"

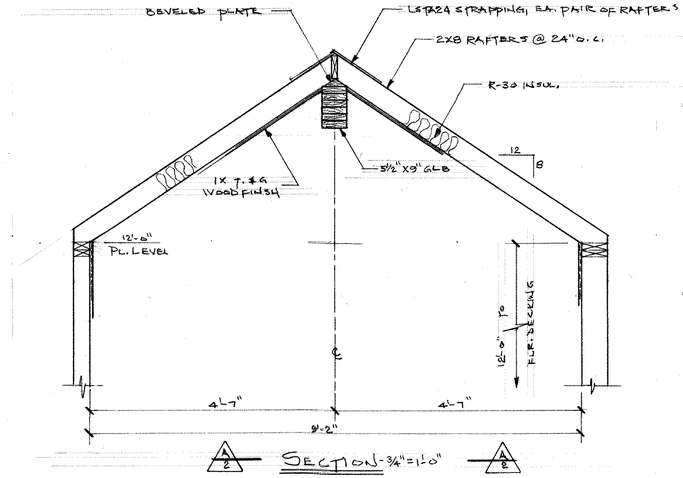

SECTION - ¾"=1'-0"

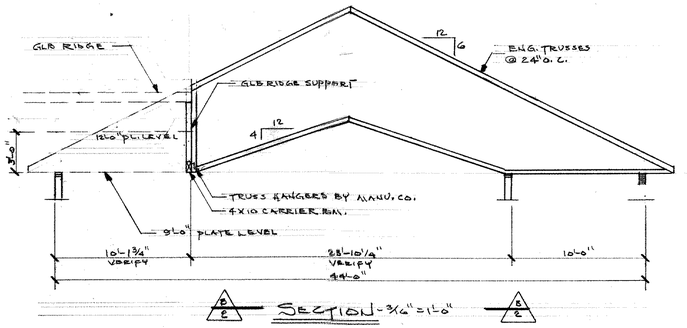

SECTION - 3/16"=1'-0"

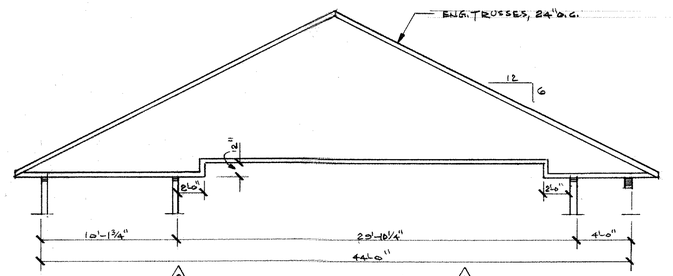

SECTION - 3/16"=1'-0"

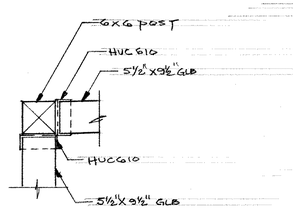

CORNER POST-BEAMS CONNECTIONS - 1½"=1'-0"

REVISIONS	BY
8-5-15	RBJ

PLAN FOR - COLUMBIA BASIN STUDENT HOMES
HERMISTON, OREGON

Date JULY, 2015
Scale AS GIVEN
Drawn RBJohnson
Job PLAN "2294"
Sheet 2
Of 4 Sheets

24 X 36 CLEARPRINT®